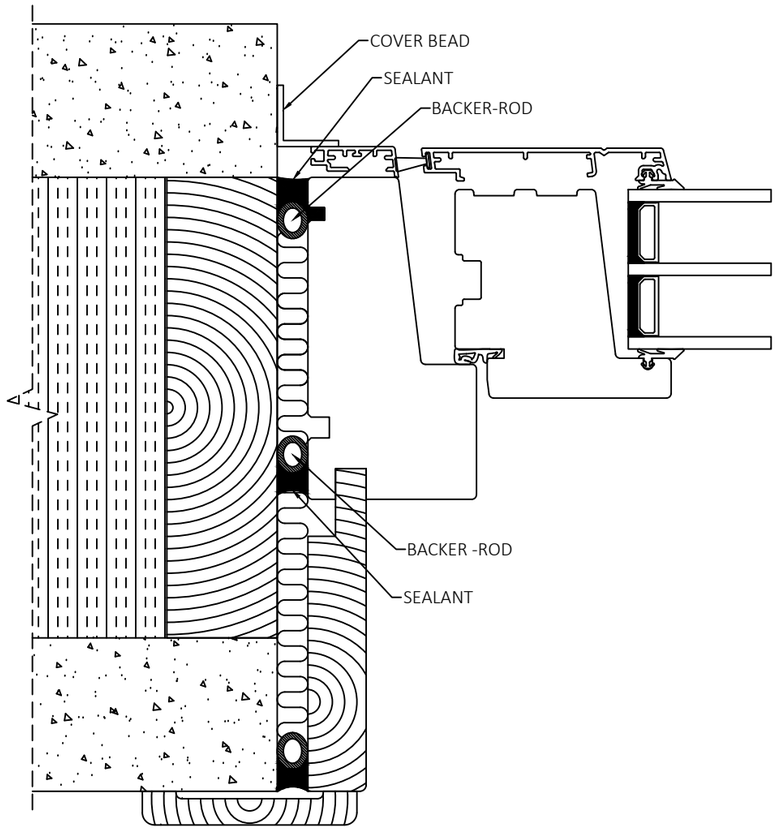


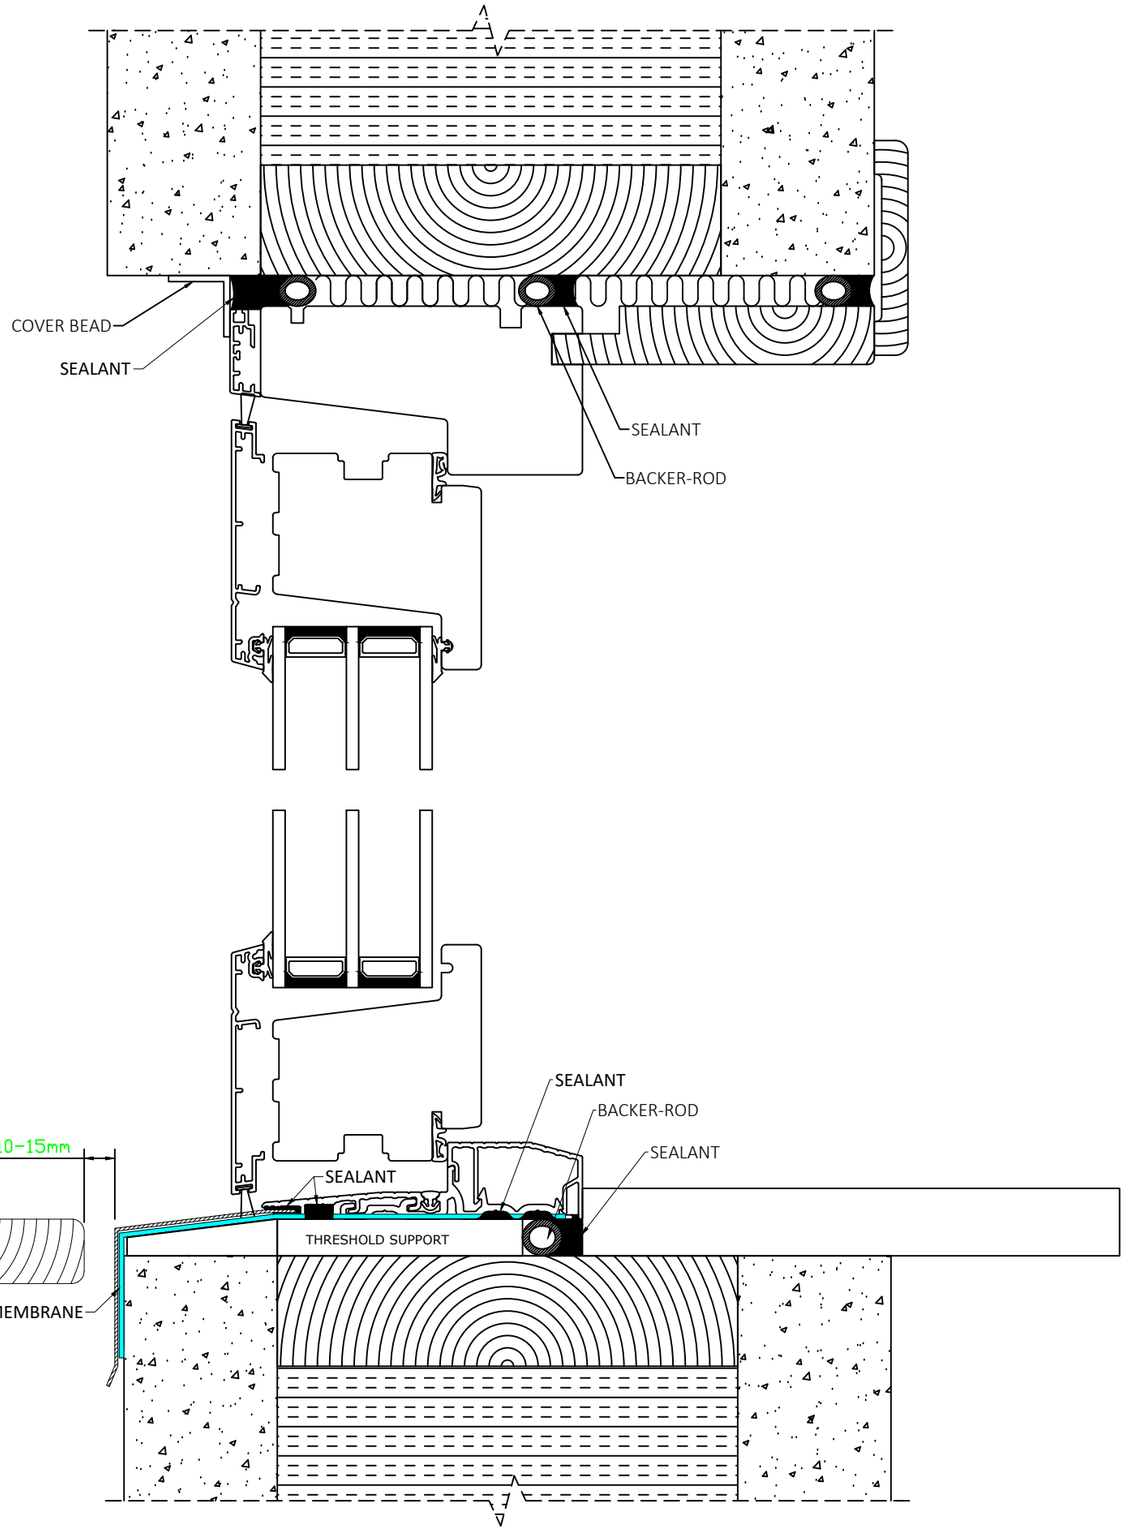


| Date. | Design. | Approved. | Ver. no. | Rev. date. | Scale. | Tolerance. ±0,2mm. Any different are defined at drawing | Drawing no. |
|---|---|---|---|---|---|---|---|
| 15.8.2024 | KS | - | 3 | 6.11.2026 | 1:2 | | Installation Natre Edge Balcony door Concrete wall V3 |

Natre Edge Balcony door outward opening wood/alu
Installation in concrete wall

**Natre Vinduer AS**
Engenvegen 1
2827 HUNNDALEN
NORWAY

© Natre Vinduer AS All intellectual property rights and all rights in know-how in relation to this drawing may not be reproduced, stored, or transmitted in any form by any means (electronic, mechanical, photocopying, recording or otherwise) without the prior written consent of Natrre Vinduer AS. It is to be used only for the purposes specified by Natre Vinduer AS and for no other purpose.