!! IN TOP IT'S IMPORTANT THAT SEALANT CLOSE GAP BETWEEN ALU-PROFILE AND WOOD.

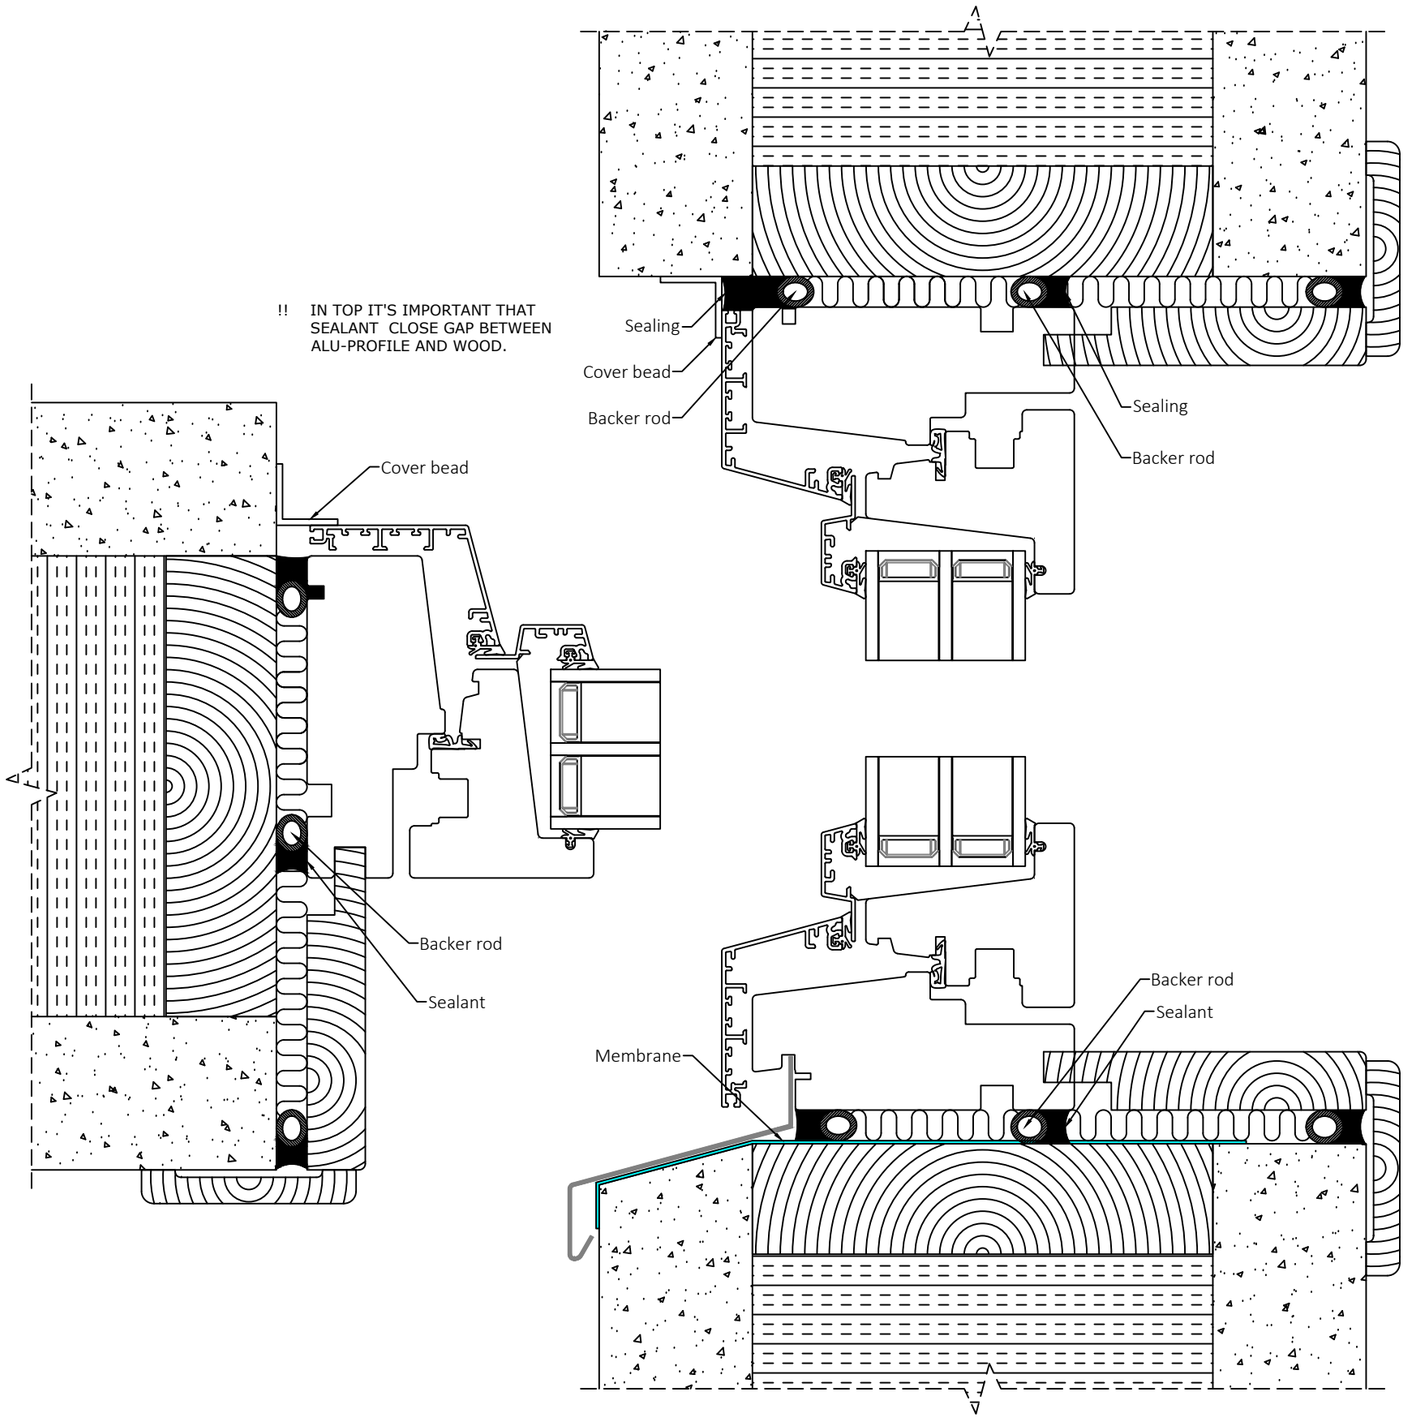

Date.	Design.	Approved.	Ver. no.	Rev. date.	Scale.	Tolerance. ±0,2mm. Any different are defined at drawing	Drawing no.
19.4.2024	KS	-	3	6.11.2026	1:2		Installation Natre Edge Inward opening window in Concrete wall V3

Natre Edge Inward opening window wood/alu
Installation in concrete wall

Natre Vinduer AS
Engenvein 1
2827 HUNNDALEN
NORWAY

© Natre Vinduer AS All intellectual property rights and all rights in know-how in relation to this drawing may not be reproduced, stored, or transmitted in any form by any means (electronic, mechanical, photocopying, recording or otherwise) without the prior written consent of Natre Vinduer AS. It is to be used only for the purposes specified by Natre Vinduer AS and for no other purpose.