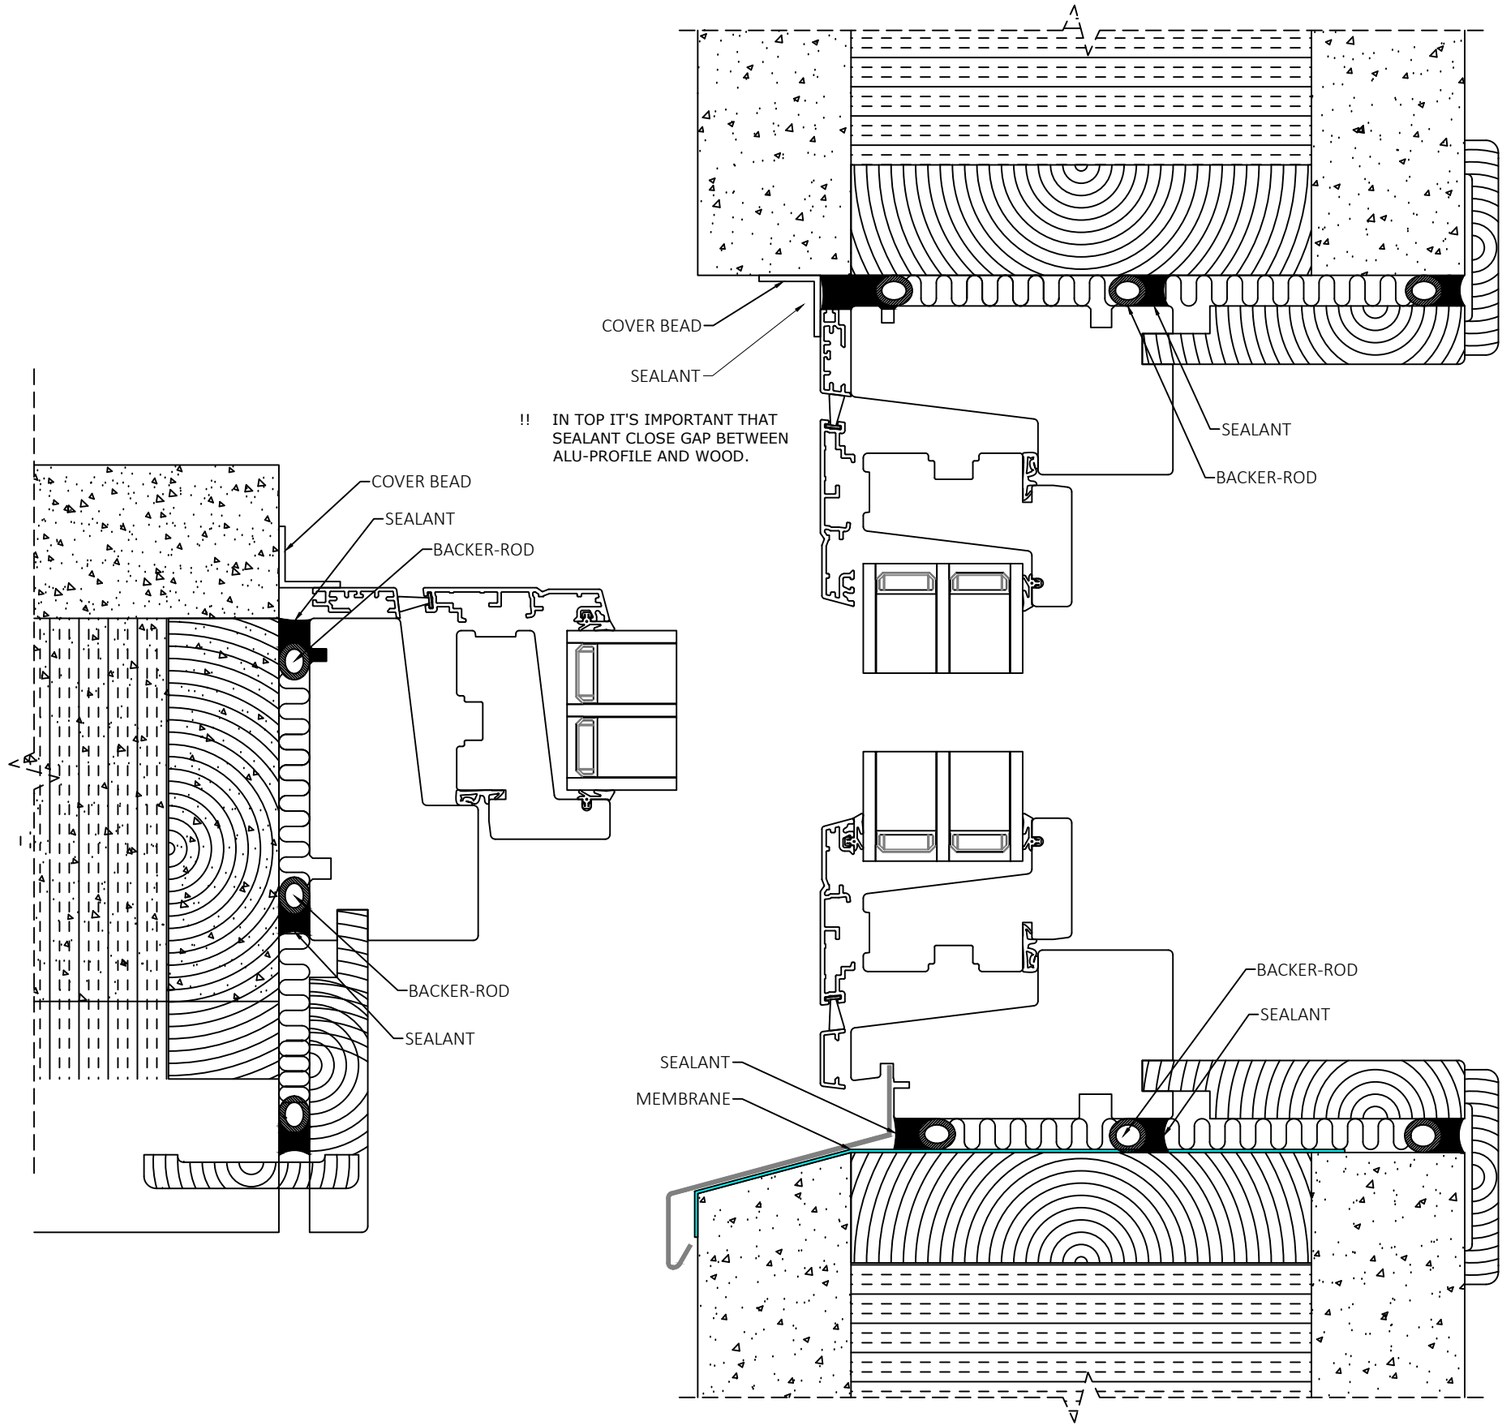

Date.	Design.	Approved.	Ver. no.	Rev. date.	Scale.	Tolerance. ±0,2mm. Any different are defined at drawing	Drawing no.
7.11.2025	KS	-	3	10.11.2026	1:2		Installation Natre Edge Outward windows Concrete wall V3

Natre Edge Outward opening windows wood/alu
Installation i concrete walls

Natre Vinduer AS
Engenvein 1
2827 HUNNDALEN
NORWAY

© Natre Vinduer AS All intellectual property rights and all rights in know-how in relation to this drawing may not be reproduced, stored, or transmitted in any form by any means (electronic, mechanical, photocopying, recording or otherwise) without the prior written consent of Natre Vinduer AS. It is to be used only for the purposes specified by Natre Vinduer AS and for no other purpose.